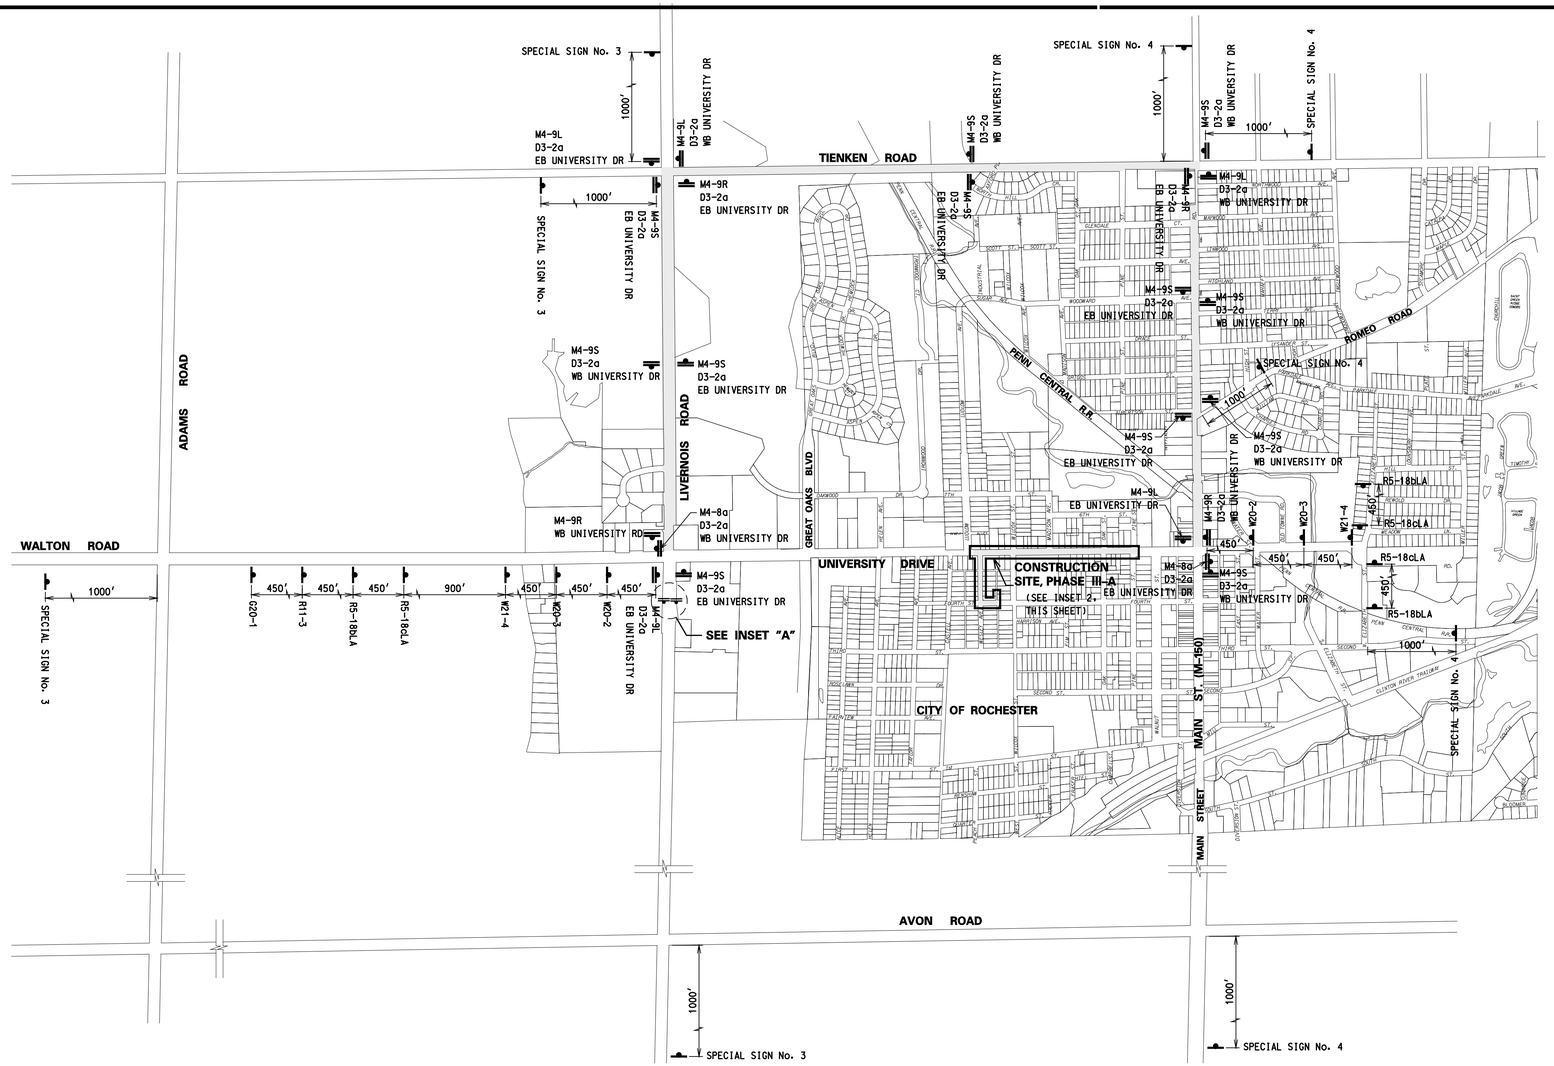

N

LEGEND:

- R11-4 BEHIND/OVER TYPE III BARRICADE (ROAD CLOSED TO THRU TRAFFIC) LOCAL TRAFFIC ONLY USE 1-BARRICADE ON EACH LOCATION
- R11-2 BEHIND/OVER TYPE III BARRICADE (ROAD CLOSED) USE 2-BARRICADES ON EACH LOCATION AND 1 OF R11-2
- R11-2 BEHIND/OVER TYPE III BARRICADE (ROAD CLOSED) USE 4-BARRICADES ON EACH LOCATION AND 1 OF R11-2

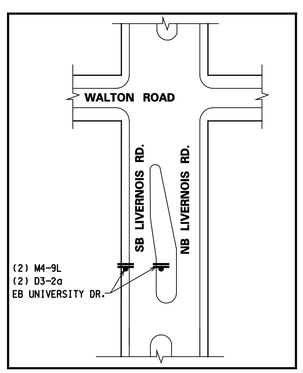

INSET "A"
NO SCALE
FIRST CROSS-OVER
SOUTH OF WALTON ROAD

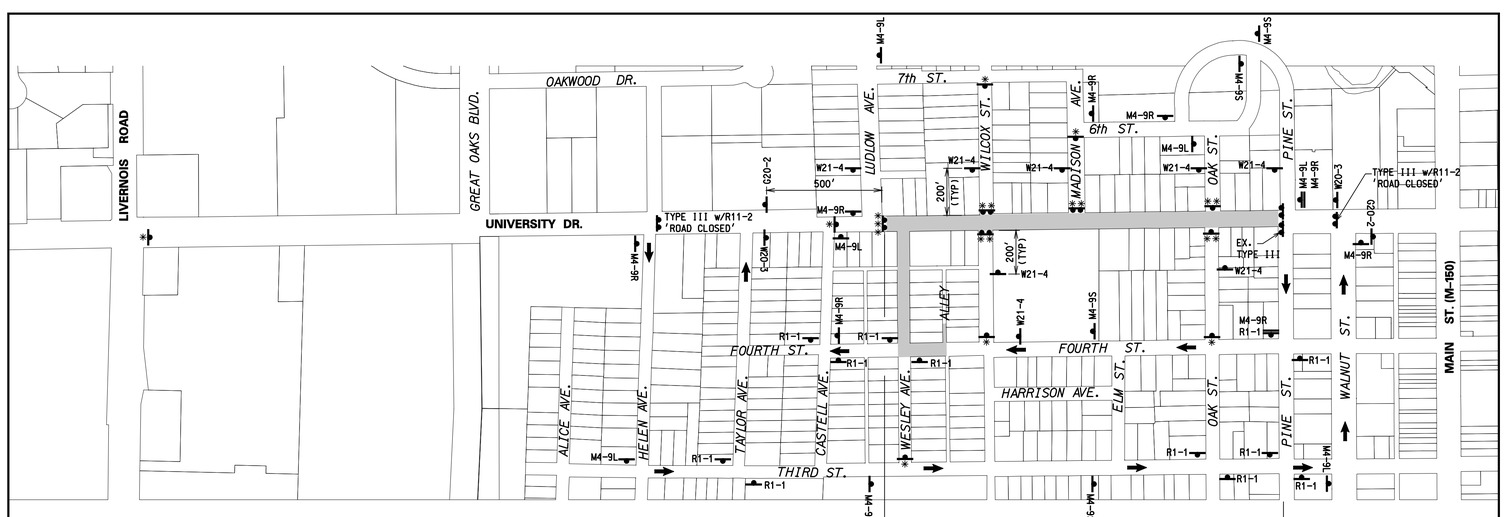

INSET 2
NO SCALE

HRC
HUBBELL, ROTH & CLARK, INC
Consulting Engineers

555 HULET DRIVE
BLOOMFIELD HILLS, MICH.
P.O. BOX 824
48303 – 0824

PHONE: (248) 454-6300
FAX (1st. Floor): (248) 454-6312
FAX (2nd. Floor): (248) 338-2592
WEB SITE: http://www.hrc-engr.com

DATE	ADDITIONS AND/OR REVISIONS
XXX	---

DESIGNED A.P.P.
DRAWN DVillanos
CHECKED G.J.T.
APPROVED K.D.M.

V:\20606\20060667\C\c05detour_ph3a.dgn

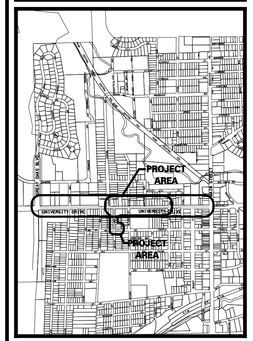

CITY OF ROCHESTER

UNIVERSITY DRIVE RECONSTRUCTION

WEST CITY LIMITS TO MAIN STREET

OAKLAND COUNTY MICHIGAN

PHASE III-A DETOUR PLAN

HRC JOB NO.	SCALE
20060667	N.T.S.
DATE 08-28-06	SHEET NO. – OF –

©2006 Hubbell, Roth and Clark, Inc. All Rights Reserved

USER NAME = dvillanos QUEUE = \\BHPLOT\BHBond DESIGN FILE = V:\20606\20060667\C\c05detour_ph3a.dgn CLR. TBL.= I:\standards\Msk\byolat\hrcolor21.tbl PEN TBL.= I:\standards\Msk\byolat\hrcplblack.ptb TIME = 25-AUG-2008 13:59